ADITHYA NAGARA

Reconstruction of BT Road

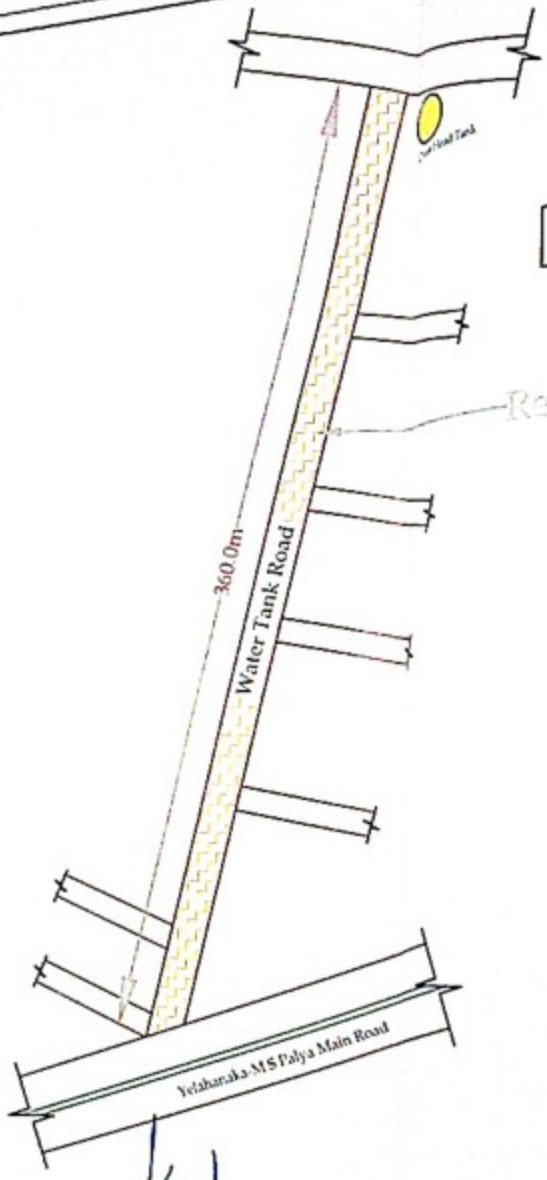

CONSULTANT	CLINT	DRAWING TITLE	DRAWING TITLE
ABR CONSTRUCTIONS AND CONSULTANCY Address No.71, 1st Main Road, Eswarappa Nagara, Railway Layout, Ulsoor Main Road, Bangalore-560008	BRUHATH BANGALORE MAHANAGARA PALIKE	STRIP PLAN	Comprehensive Development of Balance Roads and Drains at Aditya Nagara, Ananthpura, Nisarga Layout, Mahalakshmi Layout, Yelahanka New Town 4th and 5th Phase, Doddabettahalli Village, Kaveri Layout and Surrounding Areas in Ward No-03 and 04 of Yelahanka Division (PACKAGE NO-11).

Asst. Eng
Ward No
BBMP

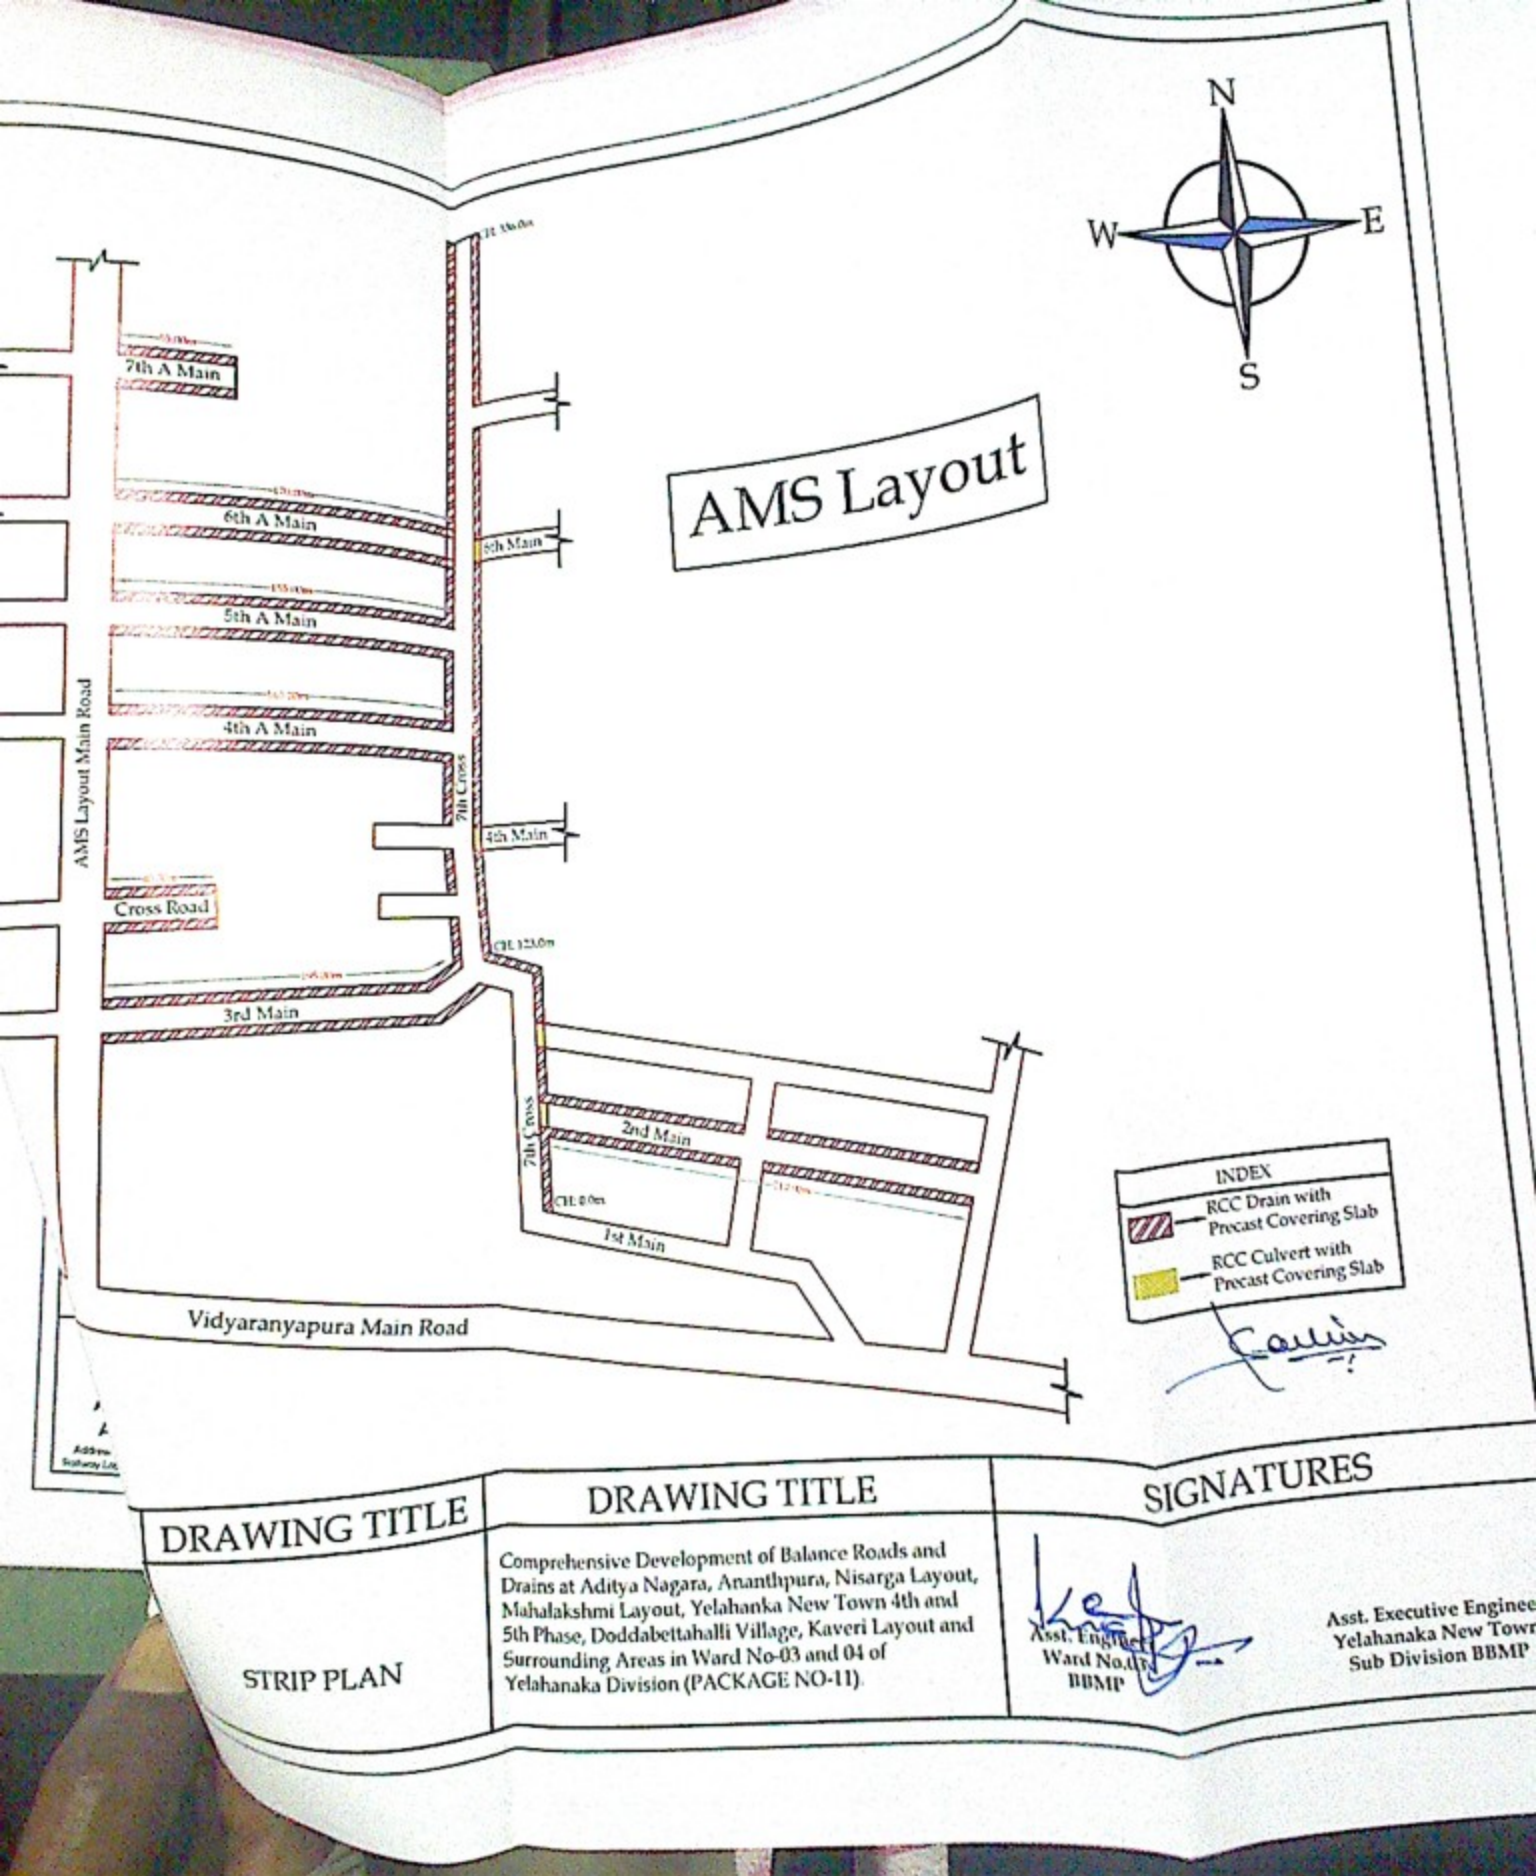

DRAWING TITLE	DRAWING TITLE	SIGNATURES
STRIP PLAN	Comprehensive Development of Balance Roads and Drains at Aditya Nagara, Ananthpura, Nisarga Layout, Mahalakshmi Layout, Yelahanka New Town 4th and 5th Phase, Doddabettahalli Village, Kaveri Layout and Surrounding Areas in Ward No-03 and 04 of Yelahanaka Division (PACKAGE NO-11)	Asst. Engineer Ward No.03 BBMP Asst. Executive Enginee Yelahanaka New Town Sub Division BBMP

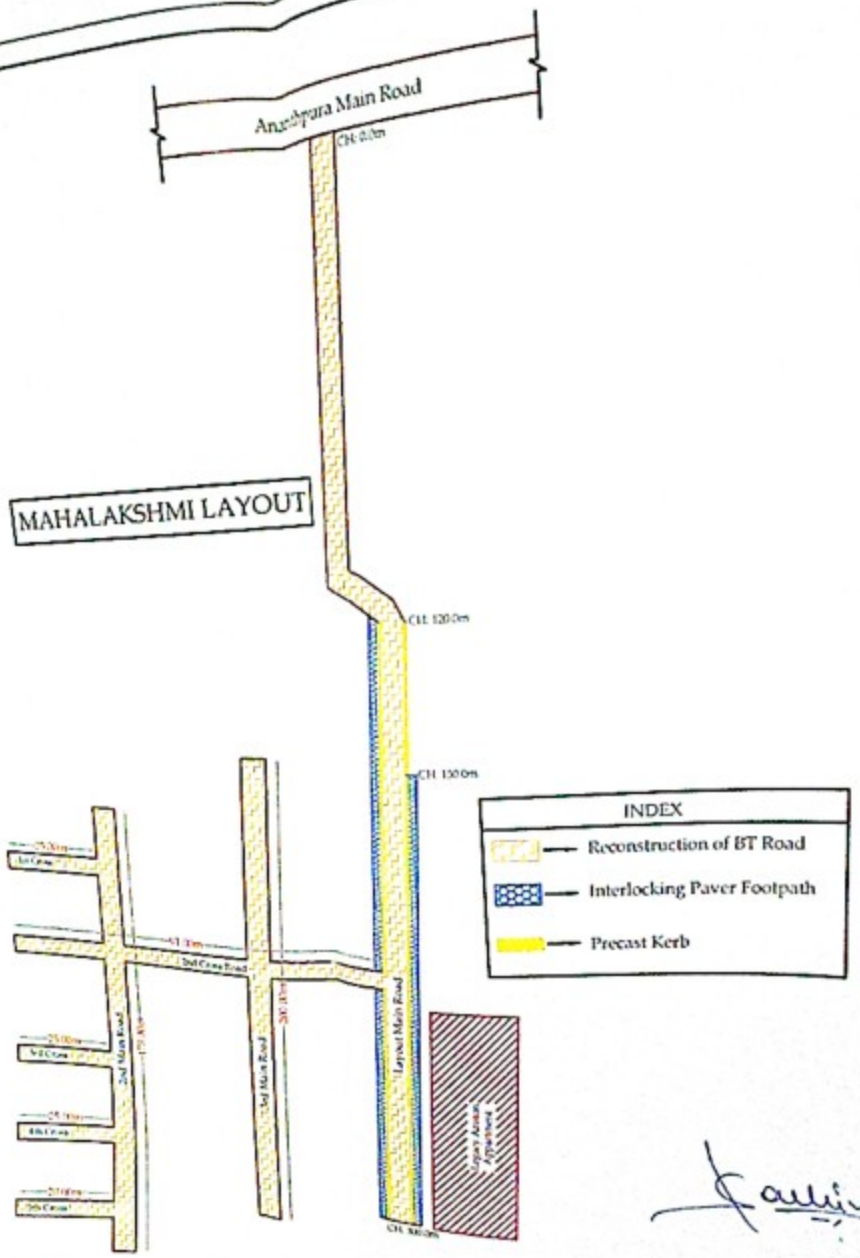

CONSULTANT	CLINT	DRAWING TITLE	DRAWING TITLE
ABR CONSTRUCTIONS AND CONSULTANCY	BRUHATH BANGALORE MAHANAGARA PALIKE	STRIP PLAN	Comprehensive Development of Balance Roads and Drains at Aditya Nagara, Ananthpura, Nisarga Layout, Mahalakshmi Layout, Yelahanka New Town 4th and 5th Phase, Doddabettahalli Village, Kaveri Layout and Surrounding Areas in Ward No-03 and 04 of Yelahanka Division (PACKAGE NO-11).

Asst. Engineer
Ward No-03
BBMP

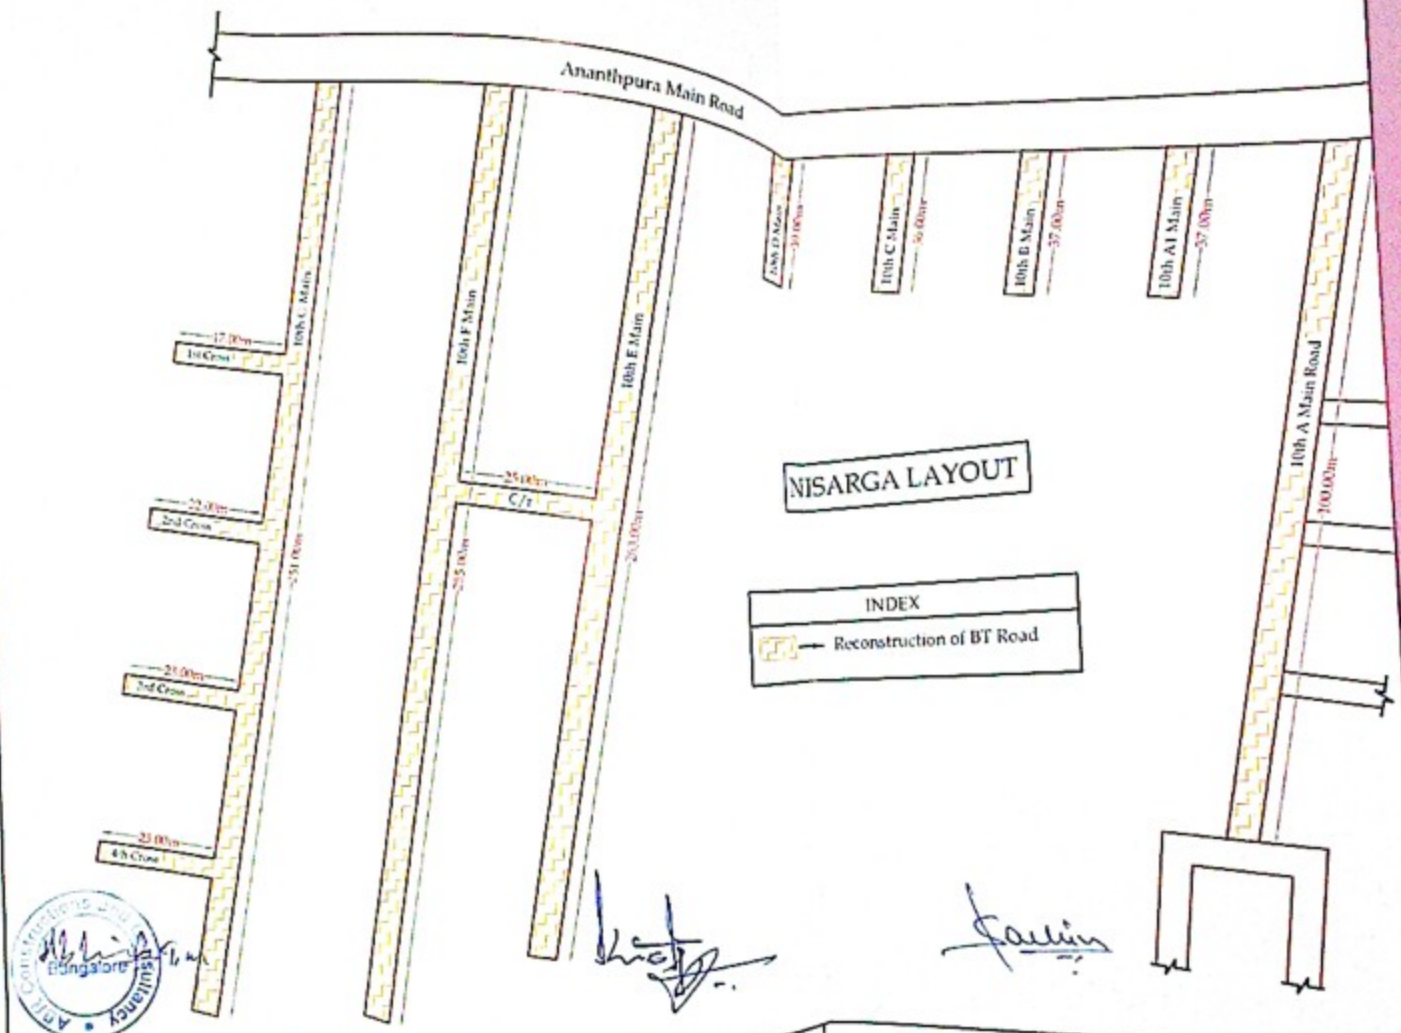

CONSULTANT	CLINT	DRAWING TITLE	DRAWING TITLE	
ABR CONSTRUCTIONS AND CONSULTANCY Address: No.71, 1st Main Road, Bhuvana Nagara, Railway Layout, Ulsoor Main Road, Bangalore-560008	BRUHATH BANGALORE MAHANAGARA PALIKE	STRIP PLAN	Comprehensive Development of Balance Roads and Drains at Aditya Nagara, Ananthpura, Nisarga Layout, Mahalakshmi Layout, Yelahanka New Town 4th and 5th Phase, Doddabettahalli Village, Kaveri Layout and Surrounding Areas in Ward No-03 and 04 of Yelahanaka Division (PACKAGE NO-11).	Asst. Engineer Ward No.03 BBMP

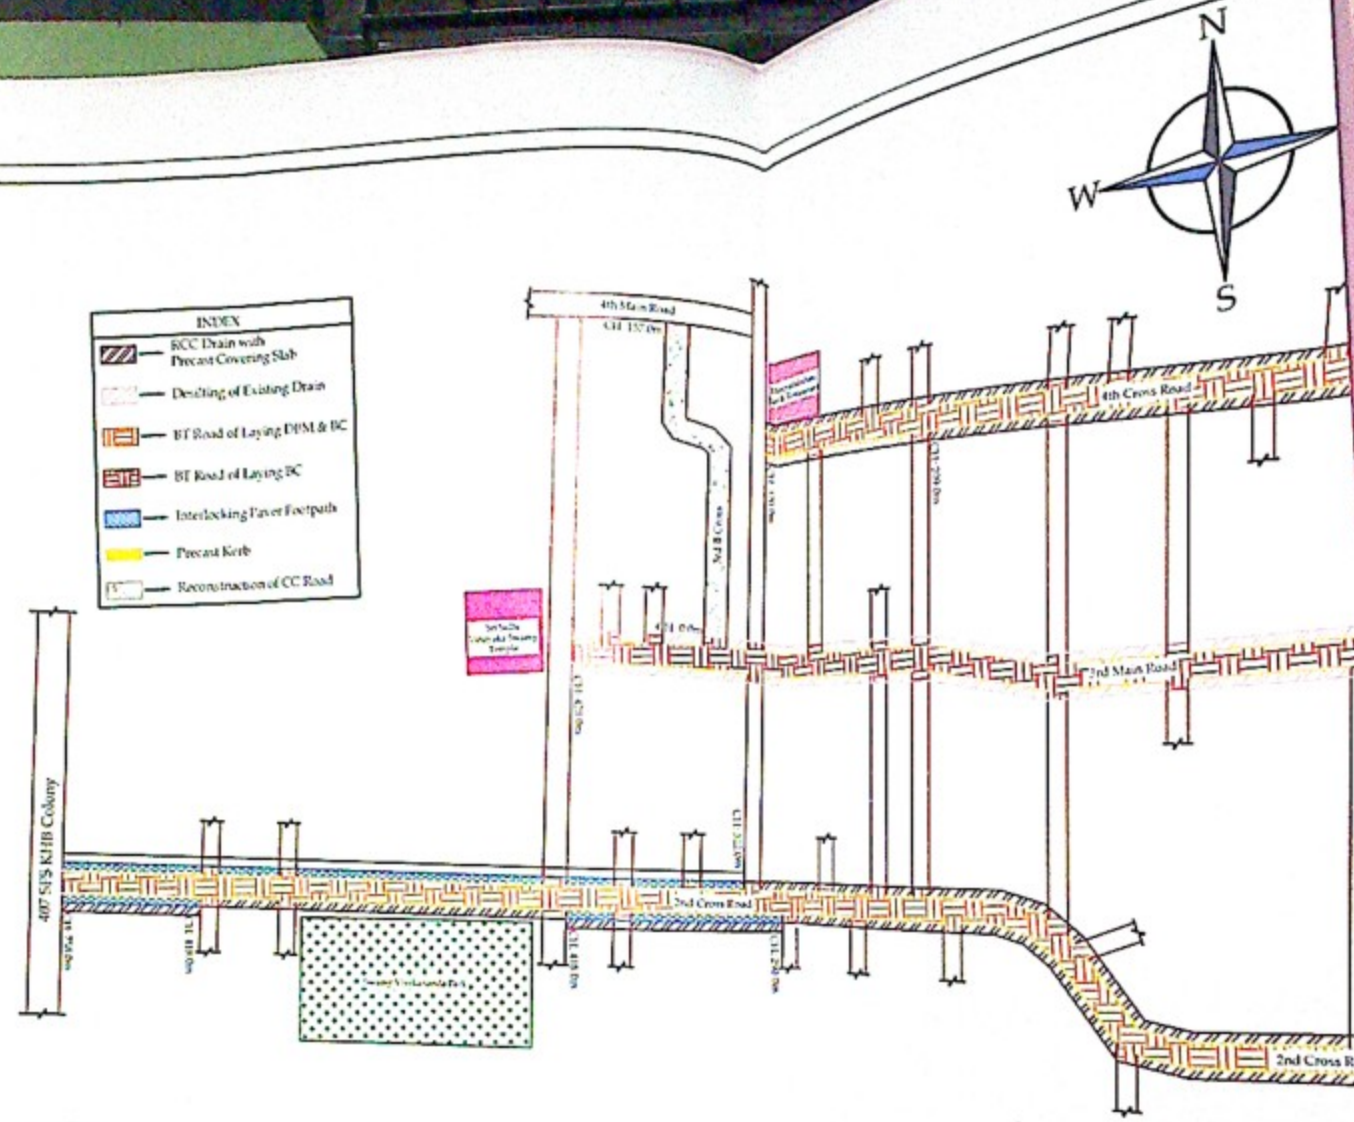

CONSULTANT	CLINT	DRAWING TITLE	DRAWING TITLE	
ABR CONSTRUCTIONS AND CONSULTANCY Address: No.21, 1st Main Road, Bhavana Nagara, Raheja Layout, Ulsoor Main Road, Bangalore-560008	BRUHATH BANGALORE MAHANAGARA PALIKE	STRIP PLAN	Comprehensive Development of Balance Roads and Drains at Aditya Nagara, Ananthpura, Nisarga Layout, Mahalakshmi Layout, Yelahanka New Town 4th and 5th Phase, Doddabettahalli Village, Kaveri Layout and Surrounding Areas in Ward No-03 and 04 of Yelahanaka Division (PACKAGE NO-11).	Asst. Engineer Ward No.03 BBMP

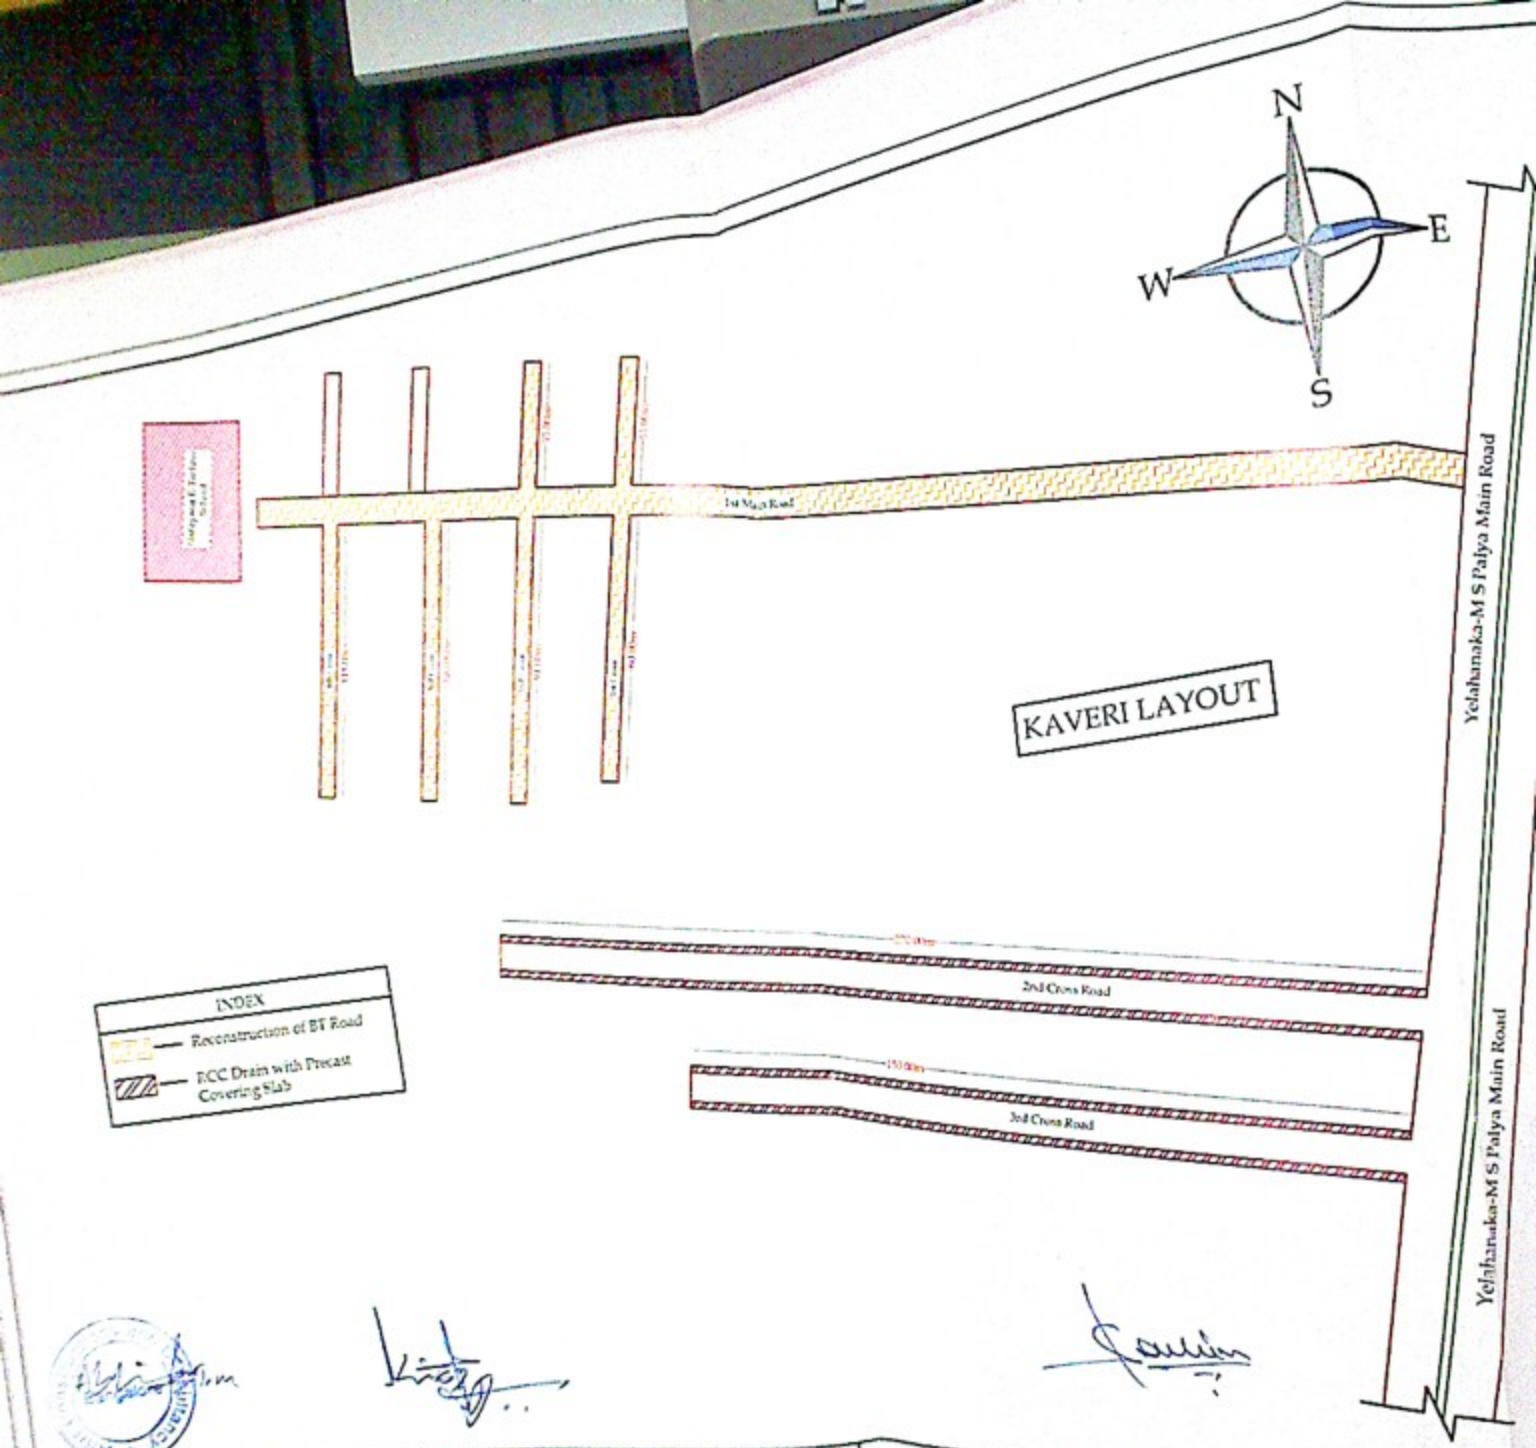

CONSULTANT	CLINT	DRAWING TITLE	DRAWING TITLE	SI
ABR CONSTRUCTIONS AND CONSULTANCY	BRUHATH BANGALORE MAHANAGARA PALIKE	SURVEY PLAN	Comprehensive Development of Balance Roads and Drains at Aditya Nagara, Ananthpura, Nisarga Layout, Mahalakshmi Layout, Yelahanka New Town 4th and 5th Phase, Doddabettahalli Village, Kaveri Layout and surrounding Areas in Ward No-03 and 04 of Yelahanka Division (PACKAGE NO-11).	Asst. Engineer Ward No.03 BBMP